TAYLOR STREET IMPROVEMENTS
UNDER SEPARATE SIDEWALK PERMIT
PROCESS. (N.I.C.)

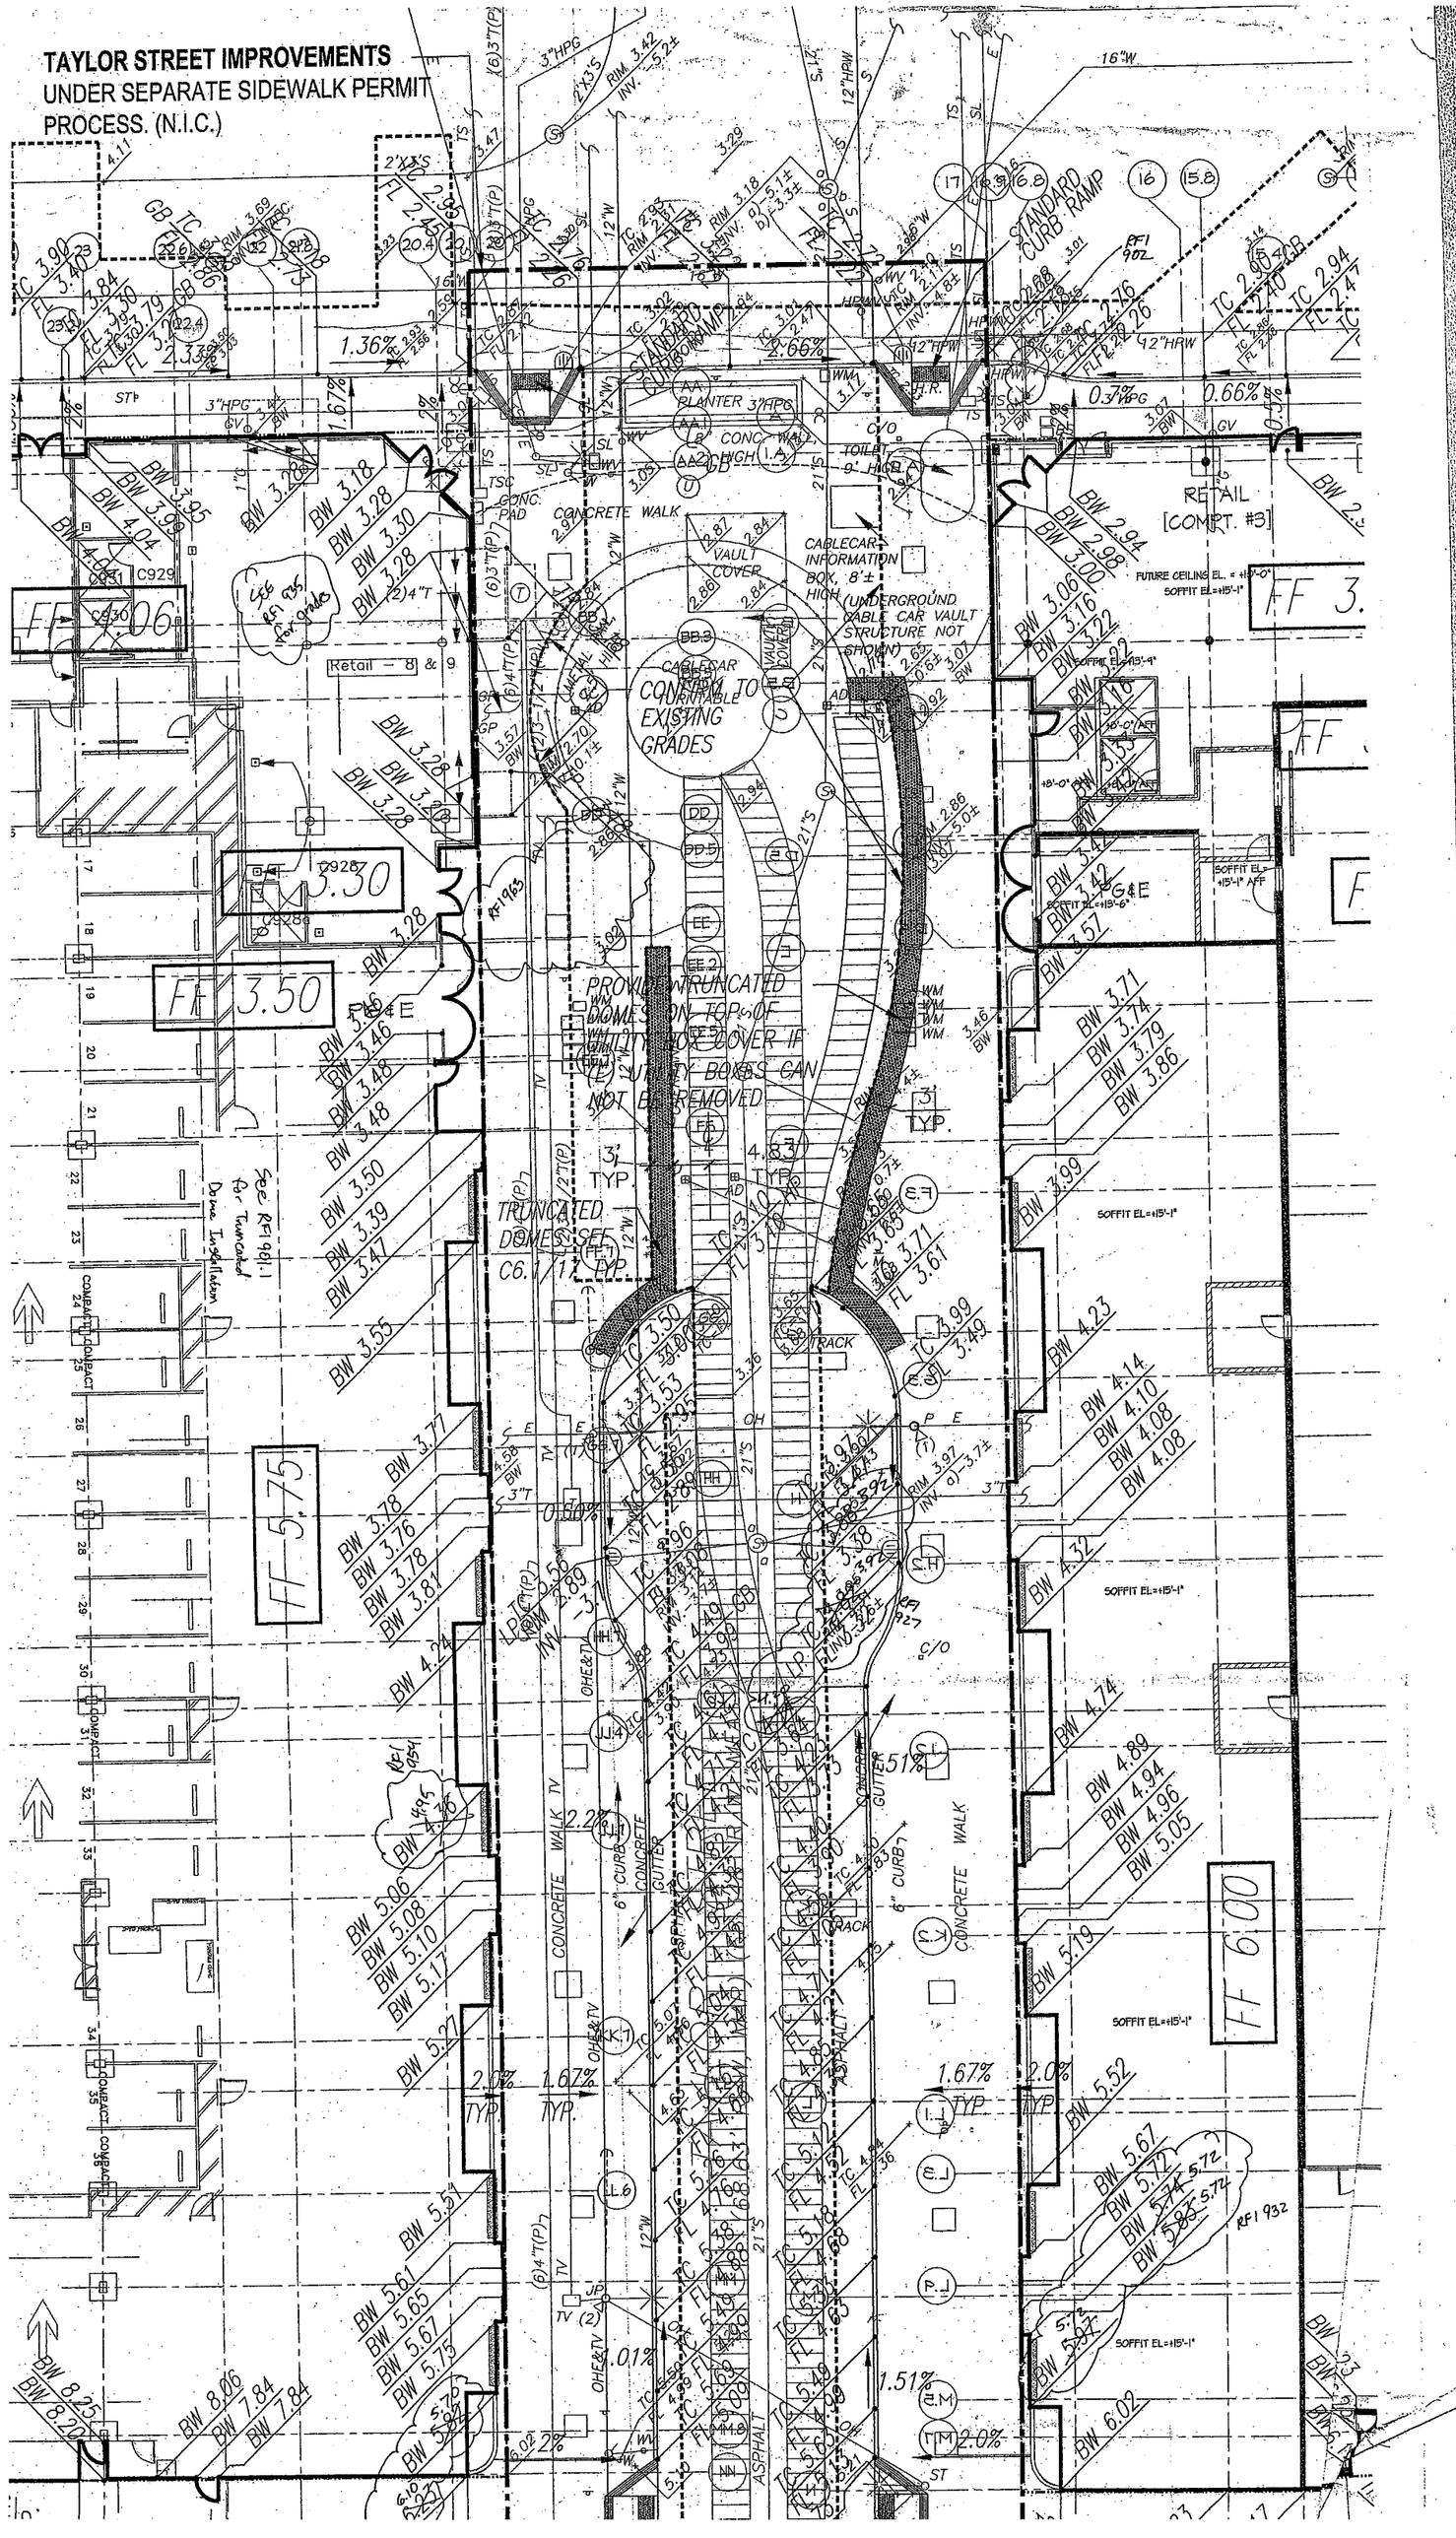

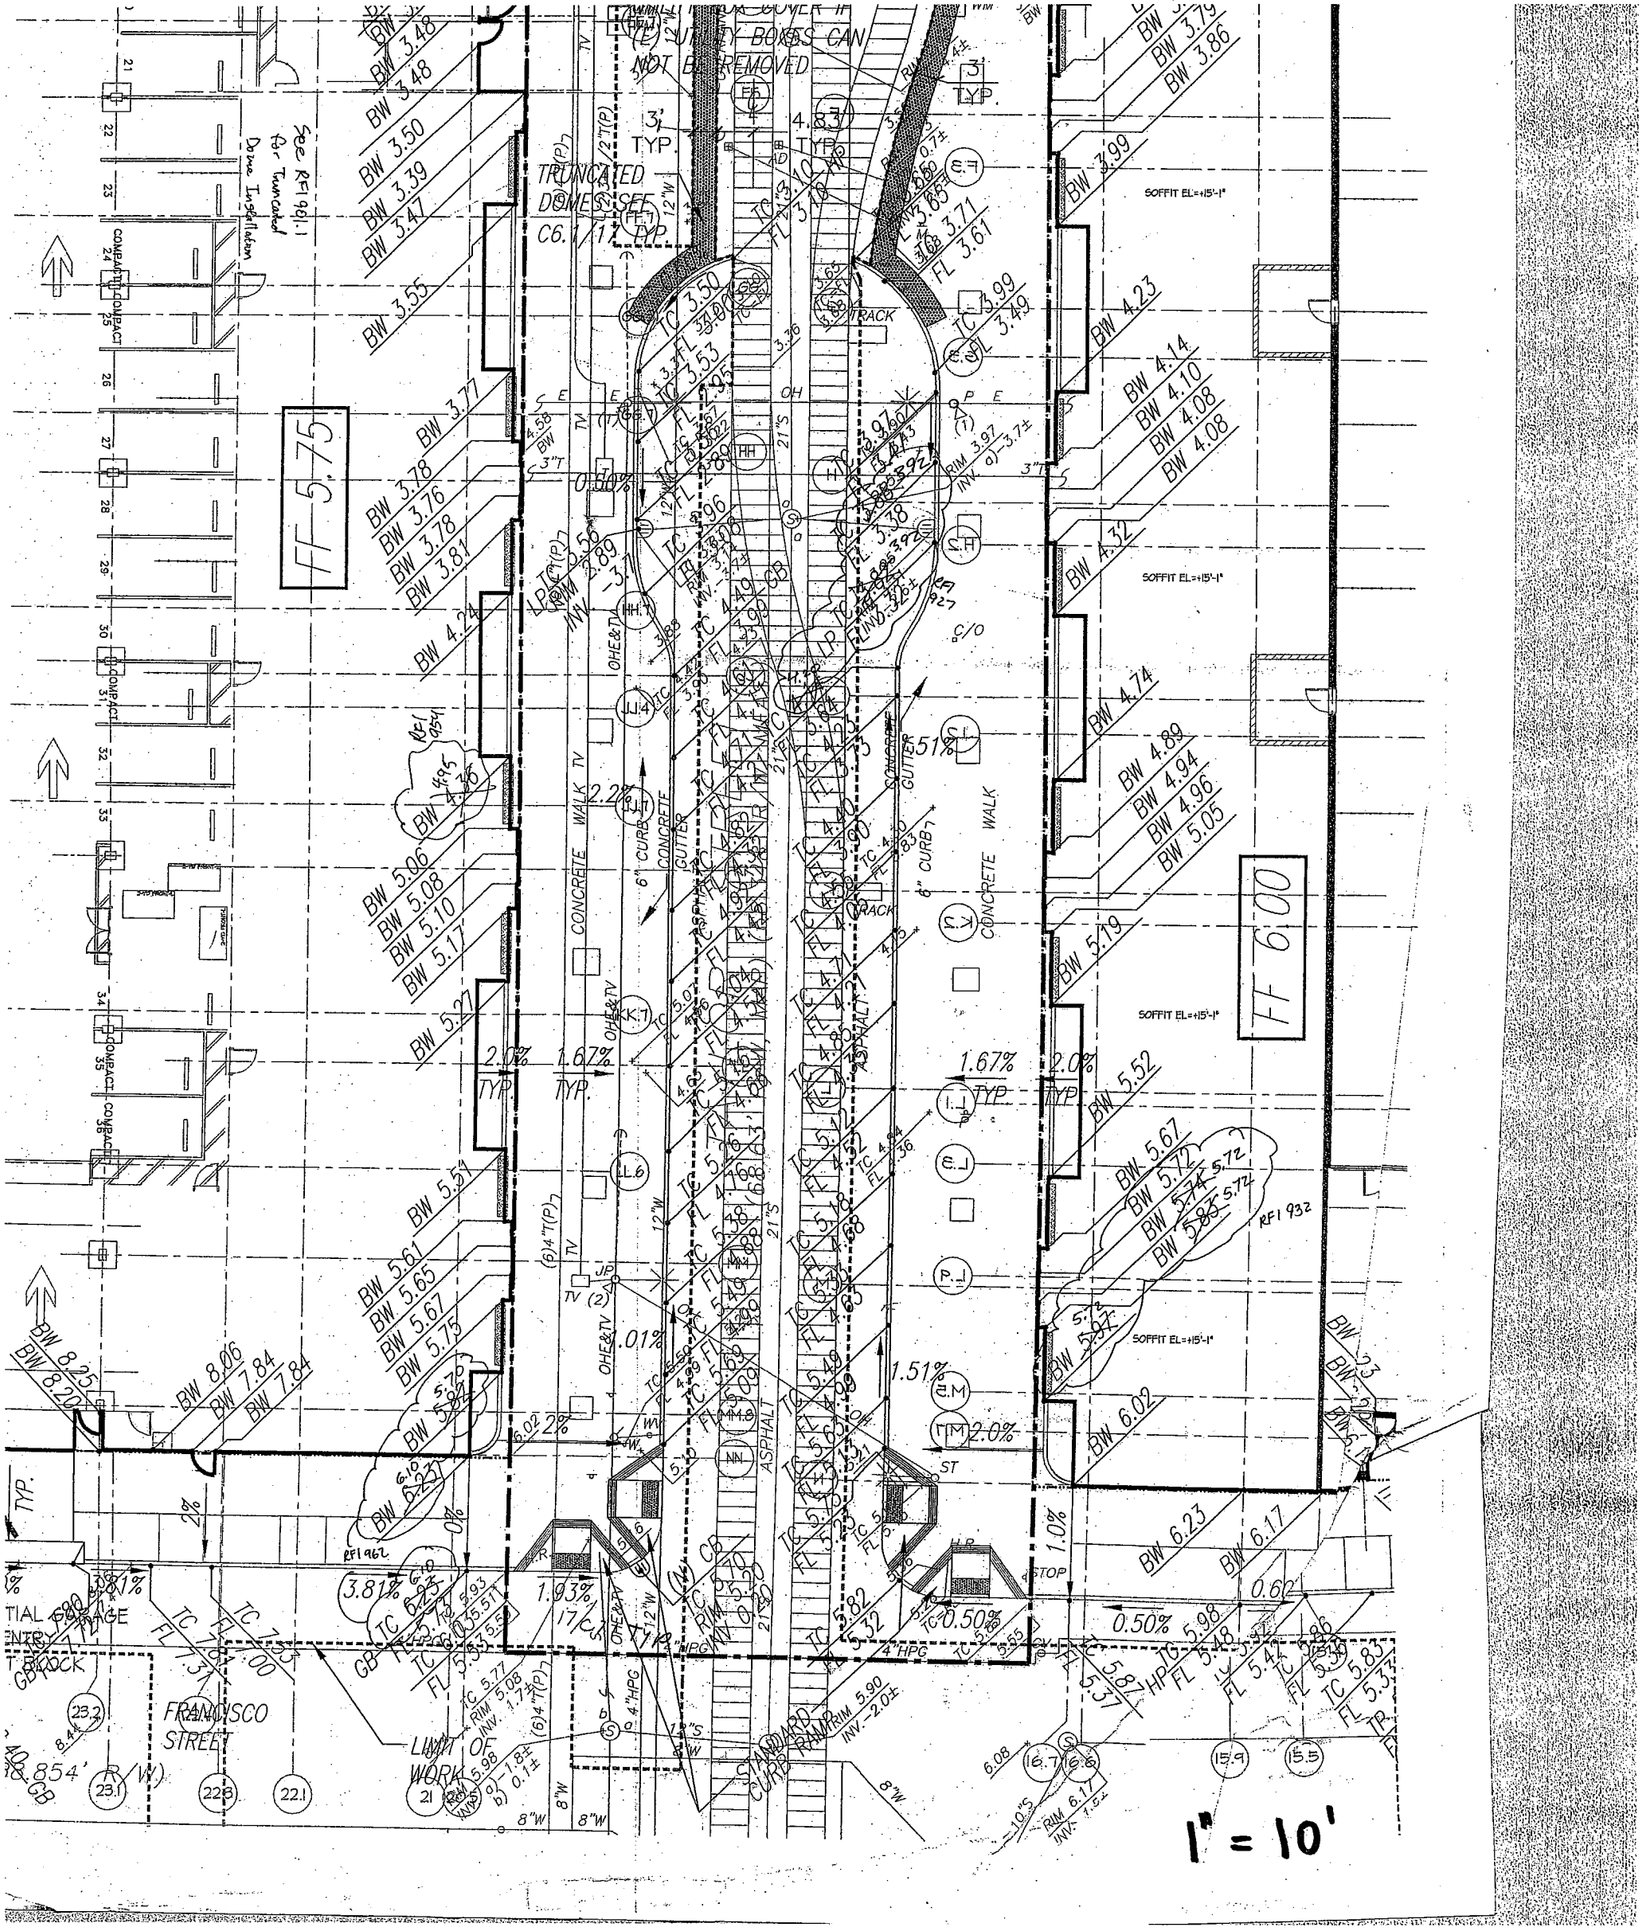

(E) UTILITY BOXES CAN NOT BE REMOVED
TRUNCATED DOMES SEE C6.1/17 TYP.
See RFI 901.1 for Truncated Dome Installation
FF 5.75
FF 6.00
CONCRETE WALK
CONCRETE GUTTER
6" CURB
ASPHALT
SOFFIT EL=+15'-1"
FRANCISCO STREET
LIMIT OF WORK
STANDARD CURB RAMP
1" = 10'